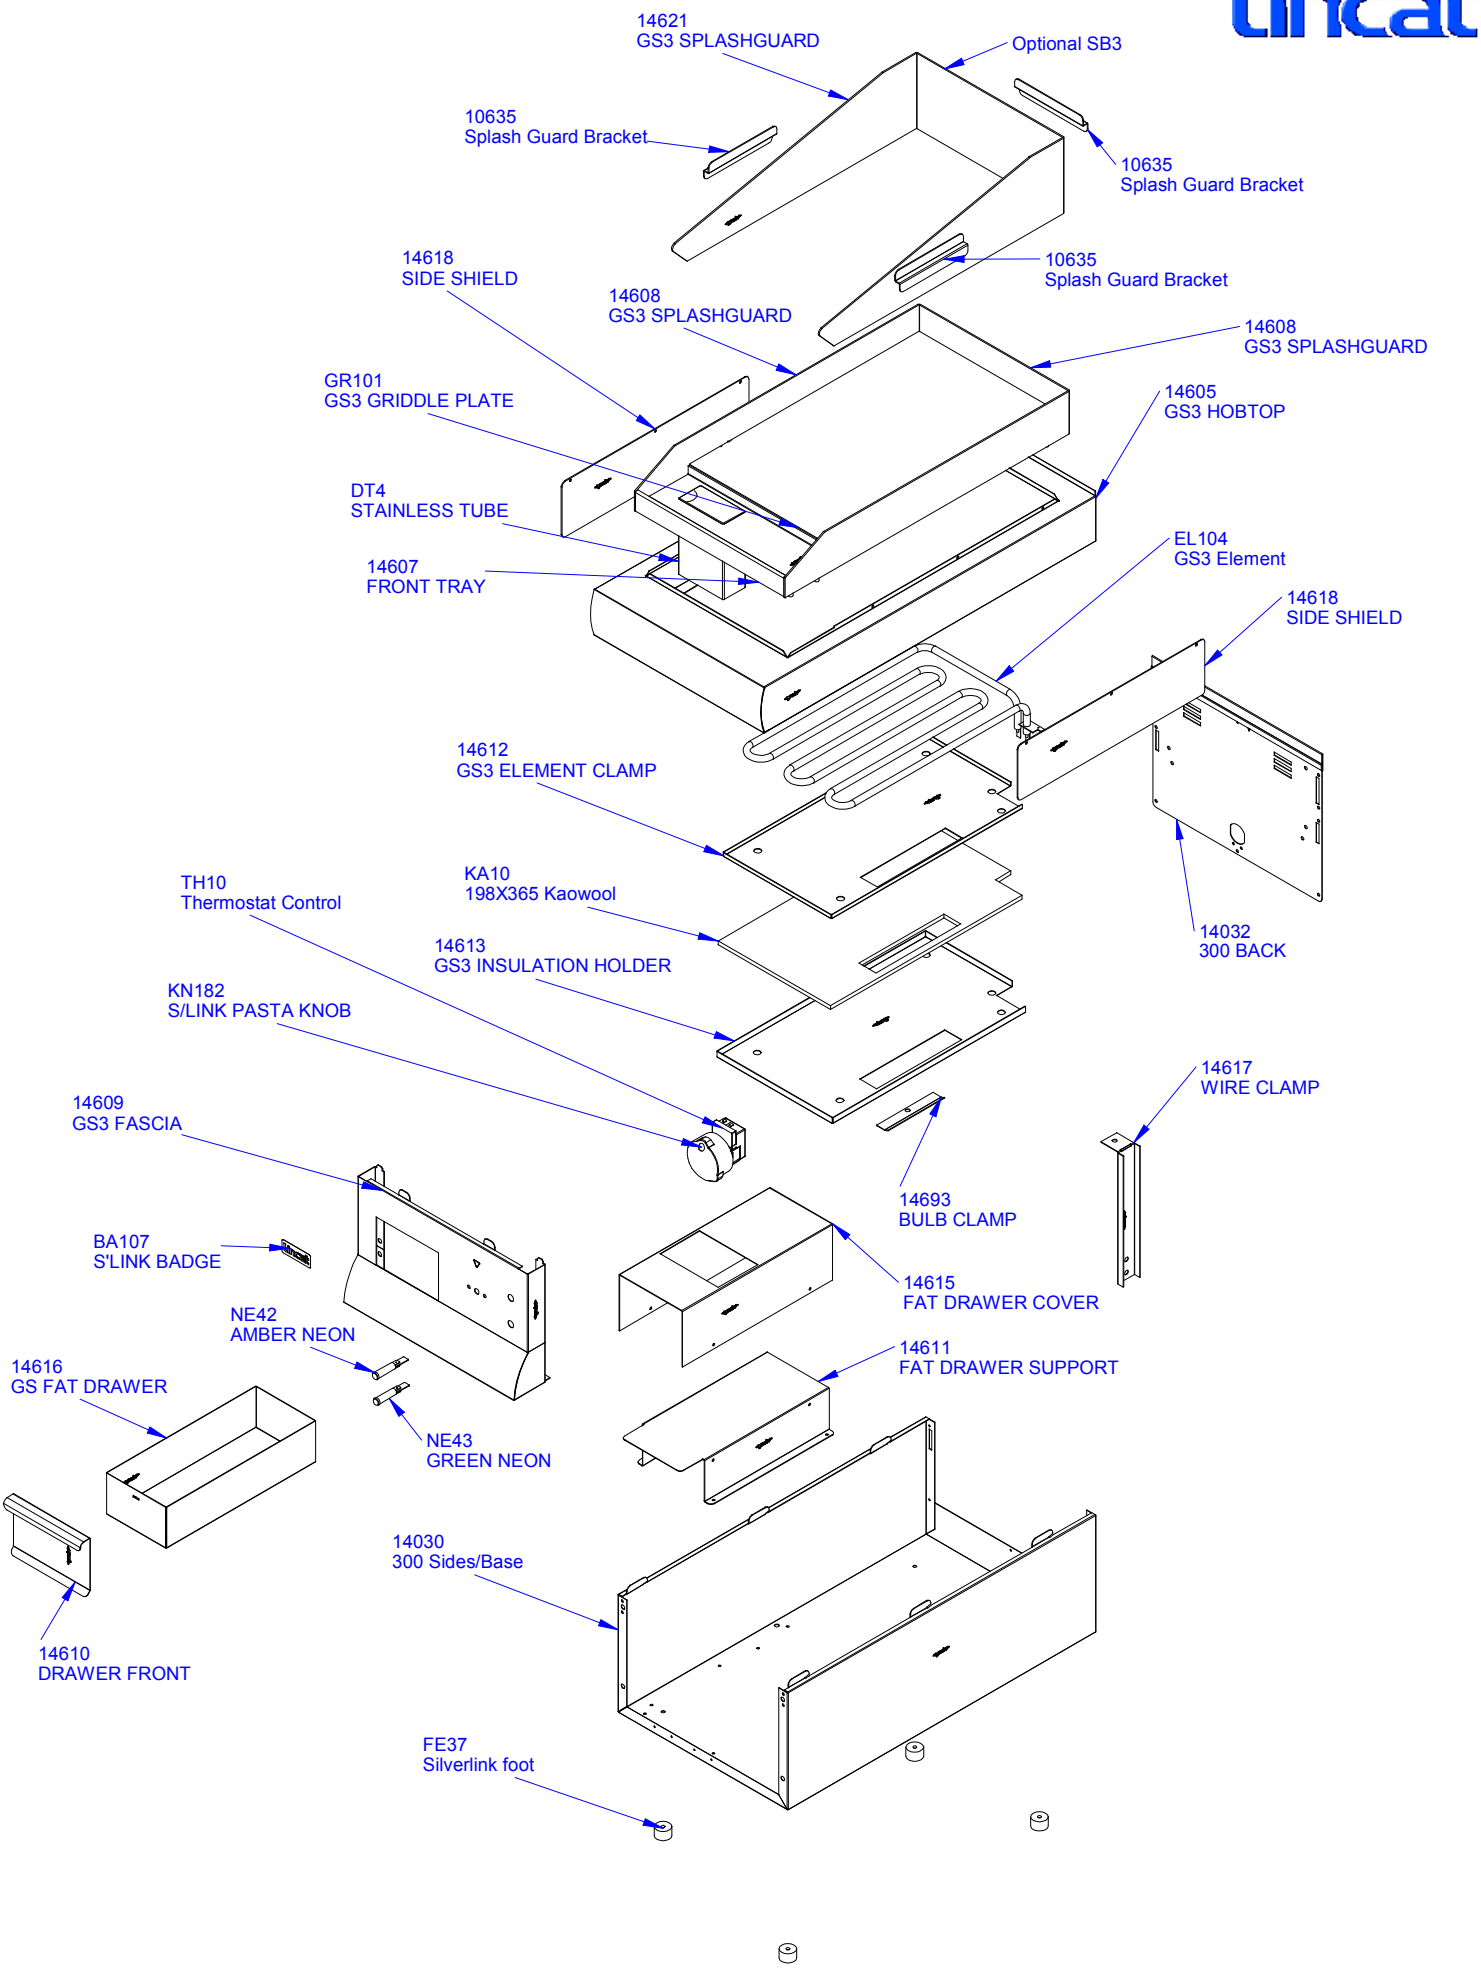

© 20/09/03 LINCAT LIMITED,
WHISBY ROAD, LINCOLN, LN6 3QZ

SLFL2
GS3

DWG No.	14600	ECN 2660 22/03/04	cliff stanton

Saved as GS3-A002 spares.dft